


# NAZIR AJMAL MEMORIAL COLLEGE OF EDUCATION, HOJAI


Patta No. 82 and Dag No. 330

Revenue village Borpukhuri under Jugijan Mouza in the district of Nagaon, Assam.

Ground Floor Plan (Block - A)

Built up area - 777.89 Sq. M

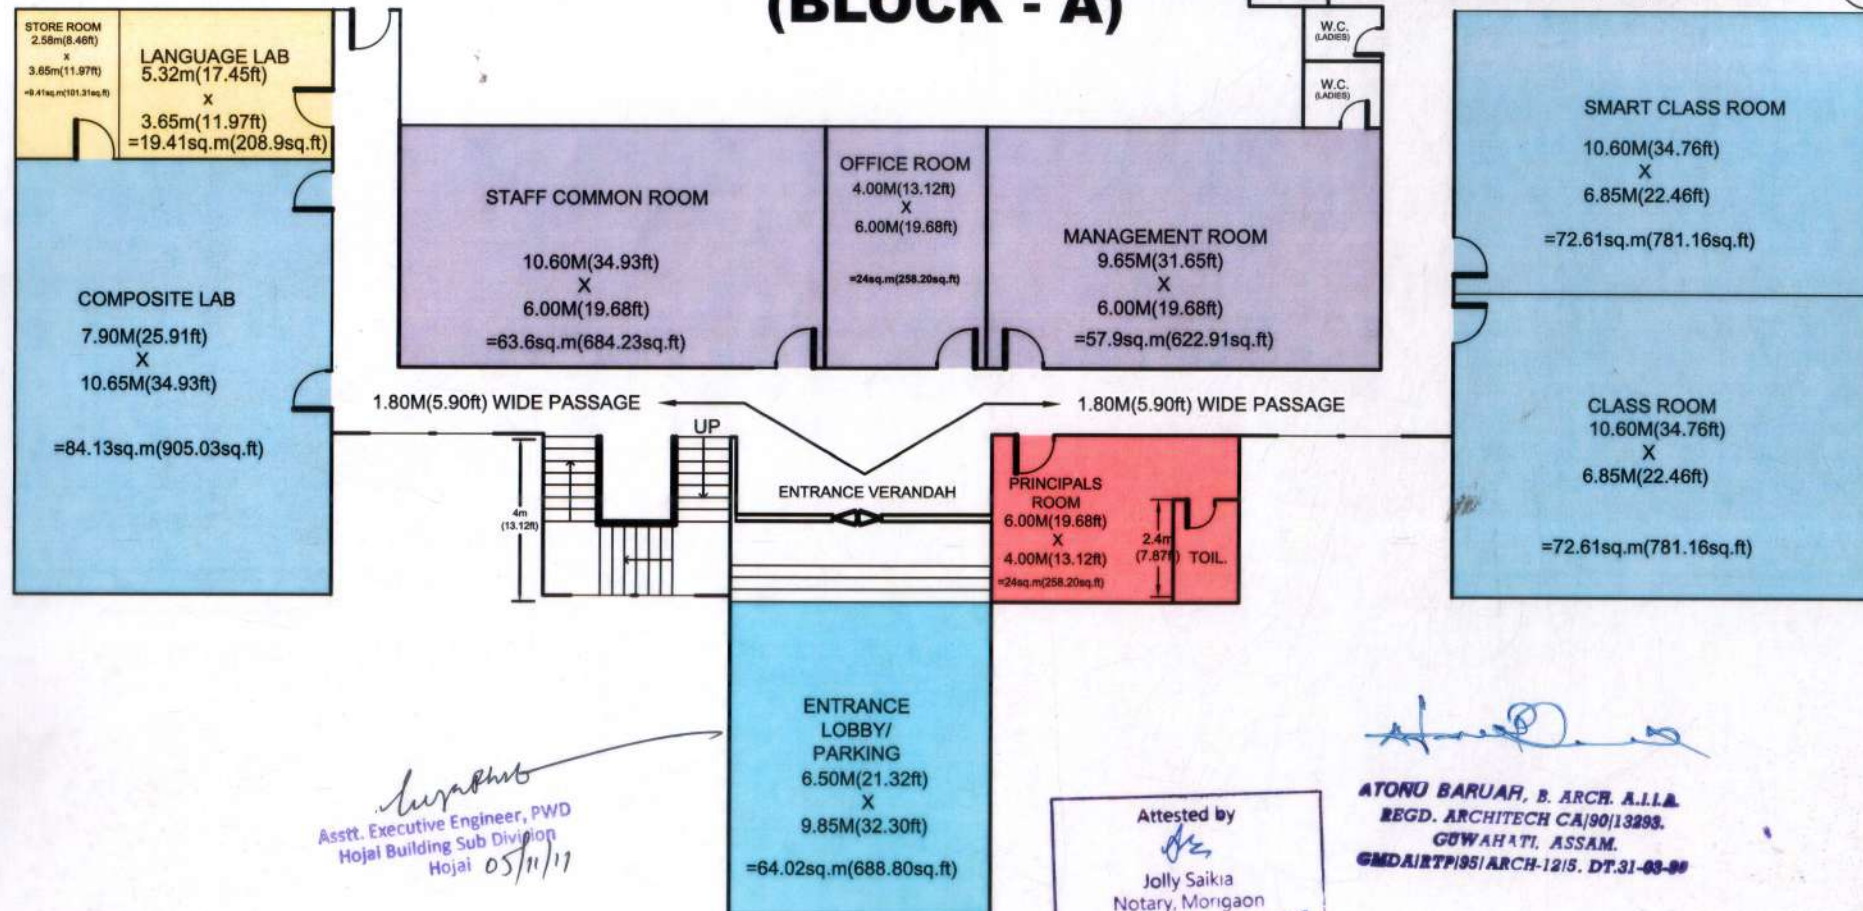

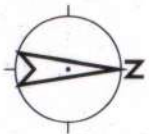

# NAZIR AJMAL MEMORIAL COLLEGE OF EDUCATION, HOJAI


Patta No. 82 and Dag No. 330

Revenue village Borpukhuri under Jugijan Mouza in the district of Nagaon, Assam.

First Floor Plan (Block - A)

Built up area - 802.58 Sq. M


## (BLOCK - A)

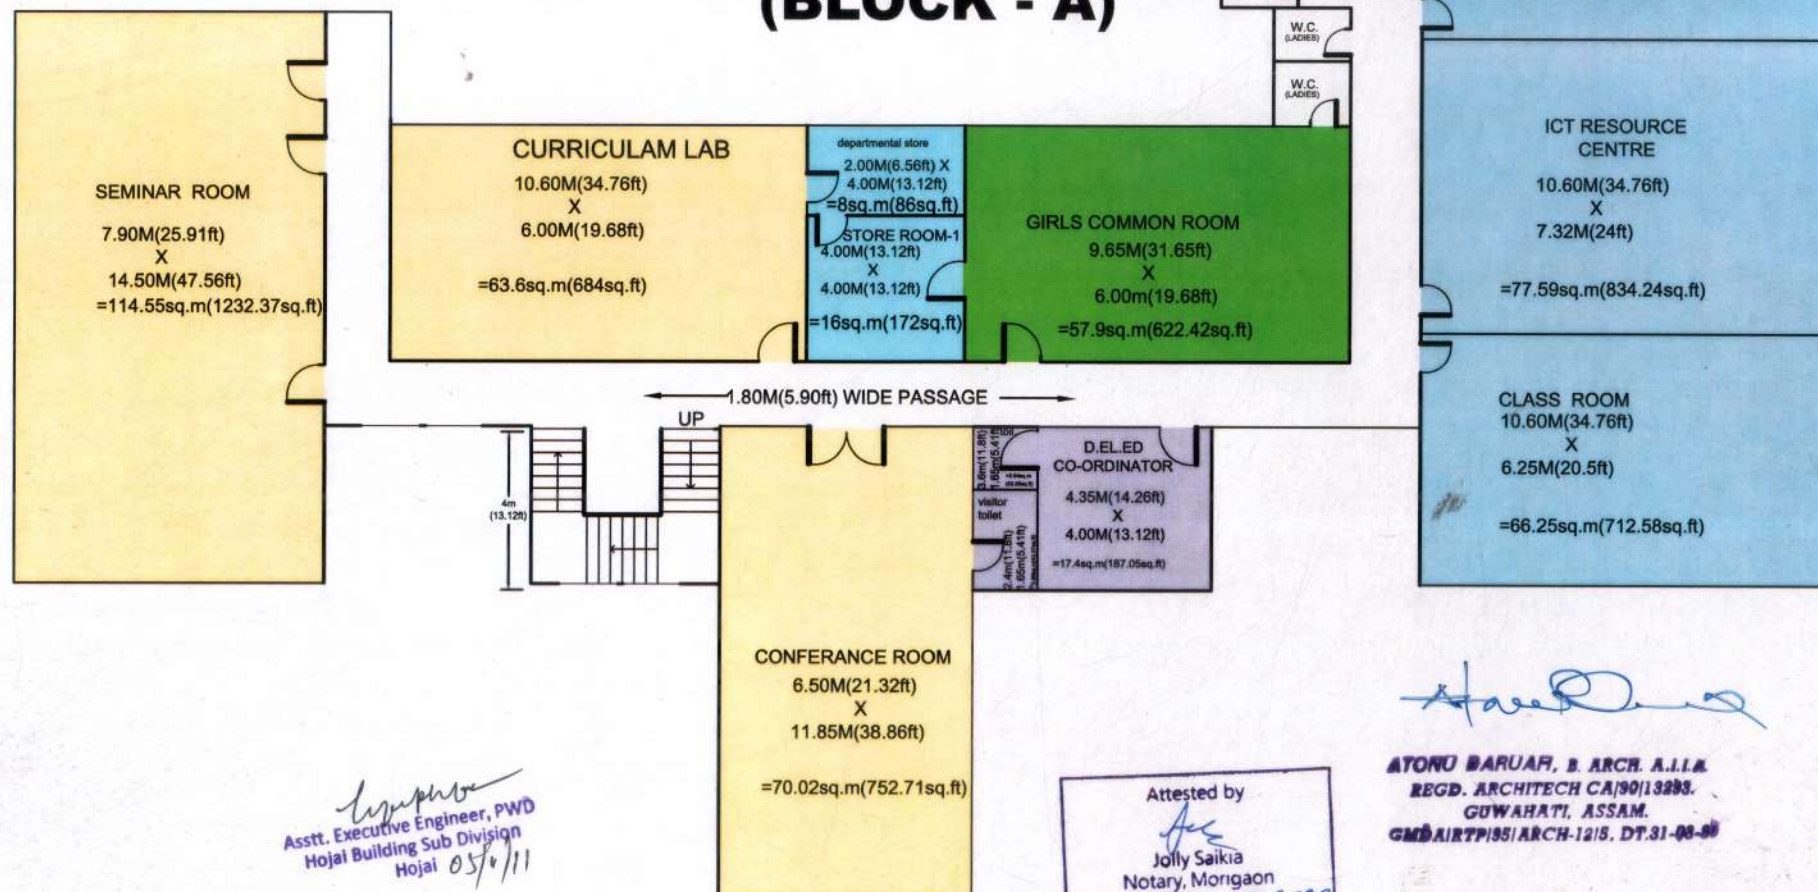

*[Signature]*  
Asstt. Executive Engineer, PWD  
Hojai Building Sub Division  
Hojai 05/11

Attested by  
*[Signature]*  
Jolly Saikia  
Notary, Morigaon  
Dated 21.5.2020

*[Signature]*  
ATONU BARUAH, B. ARCH. A.I.I.A.  
REGD. ARCHITECH CA/90/13293.  
GUWAHATI, ASSAM.  
GMDAIRTP/95/ARCH-12/8, DT.31-08-98

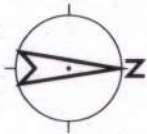

# NAZIR AJMAL MEMORIAL COLLEGE OF EDUCATION, HOJAI


Patta No. 82 and Dag No. 330

Revenue village Borpukhuri under Jugijan Mouza in the district of Nagaon, Assam.

Second Floor Plan (Block - A)

Built up area - 753.42 Sq. M

## (BLOCK - A)

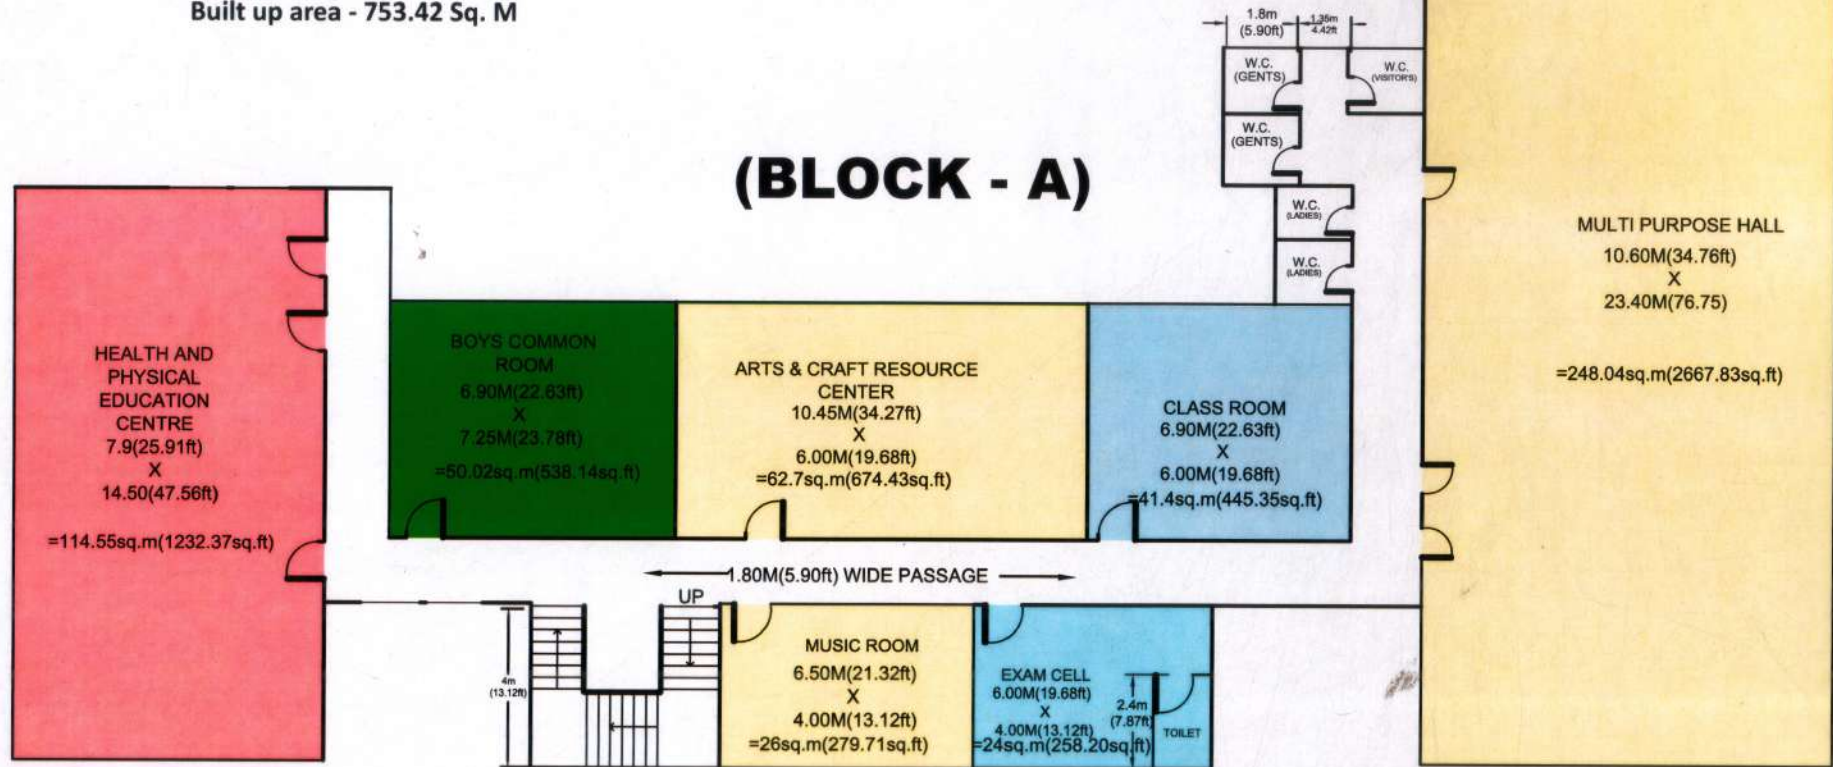

*[Signature]*  
Asstt. Executive Engineer, PWD  
Hojai Building Sub Division  
Hojai 05/11/11

Attested by  
*[Signature]*  
Jolly Saikia  
Notary, Mongaon  
Dated 21.5.2020

*[Signature]*  
ATONU BARUAH, B ARCH. A.I.A.  
REGD. ARCHITECH CA/90/13283.  
GUWAHATI, ASSAM.  
GMDA/ITP/85/ARCH-1215, DT.31-03-80



# NAZIR AJMAL MEMORIAL COLLEGE OF EDUCATION, HOJAI


Patta No. 82 and Dag No. 330

Revenue village Borpukhuri under Jugijan Mouza in the district of Nagaon, Assam.

Ground Floor Plan (Block - B)

Built up area - 1123.35 Sq. M


**(BLOCK - B)**

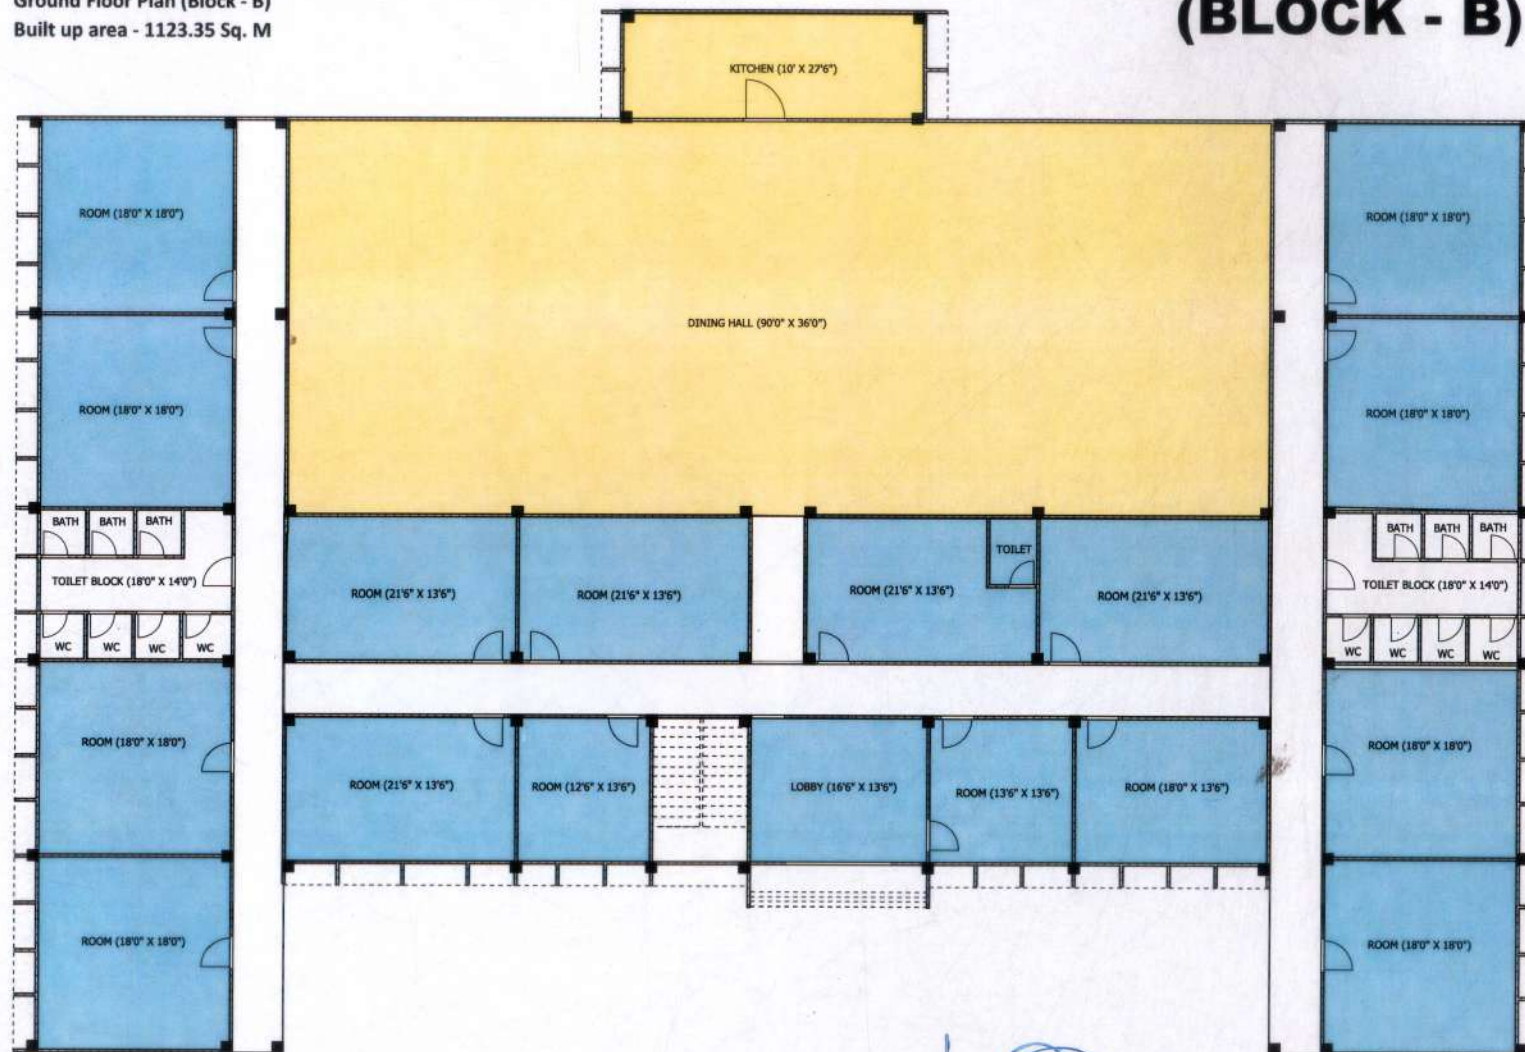

*[Signature]*  
Asstt. Executive Engineer, PWD  
Hojai Building Sub Division  
Hojai 5/11/11

*[Signature]*  
ATONU BARUAH, R. ARCH. A.I.A.  
REGD. ARCHITECH CA/90/13283.  
GUWAHATI, ASSAM.  
GMDAIRTP/95/ARCH-1215. DT.31-03-2020

Attested by  
*[Signature]*  
Jolly Saikia  
Notary, Morigaon  
Dated 21/5/2020

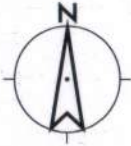

# NAZIR AJMAL MEMORIAL COLLEGE OF EDUCATION, HOJAI


Patta No. 82 and Dag No. 330

Revenue village Borpukhuri under Jugijan Mouza in the district of Nagaon, Assam.

First Floor Plan (Block - B)

Built up area - 872.35 Sq. M


**(BLOCK - B)**

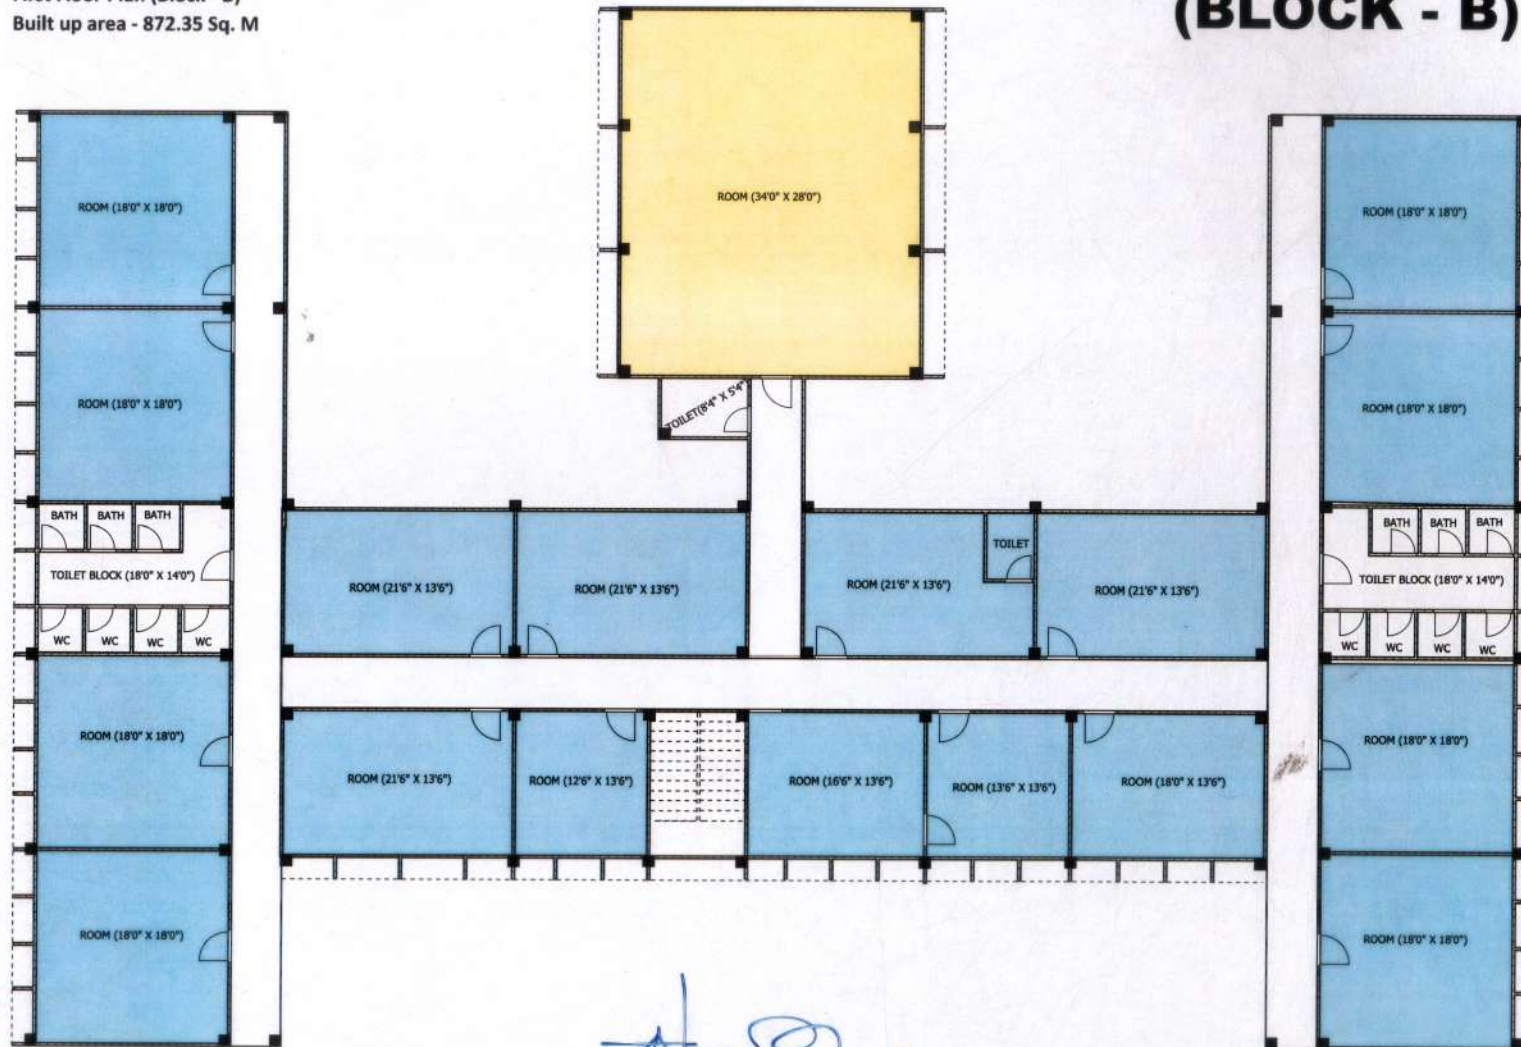

*Lupathu*  
Asstt. Executive Engineer, PWD  
Hojai Building Sub Division  
Hojai 5/11/11

*Atenu*  
ATONU BARUAH, B. ARCH. A.I.A.  
REGD. ARCHITECT CA/90/13293.  
GUWAHATI, ASSAM.  
GMDR/TP/95/ARCH. I.C.S. DT 31-03-96

Attested by  
*Jolly Saikia*  
Jolly Saikia  
Notary, Morigaon  
Dated 5.2.2020

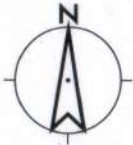

# NAZIR AJMAL MEMORIAL COLLEGE OF EDUCATION, HOJAI


Patta No. 82 and Dag No. 330

Revenue village Borpukhuri under Jugijan Mouza in the district of Nagaon, Assam.

Second Floor Plan (Block - B)

Built up area - 872.35 Sq. M


**(BLOCK - B)**

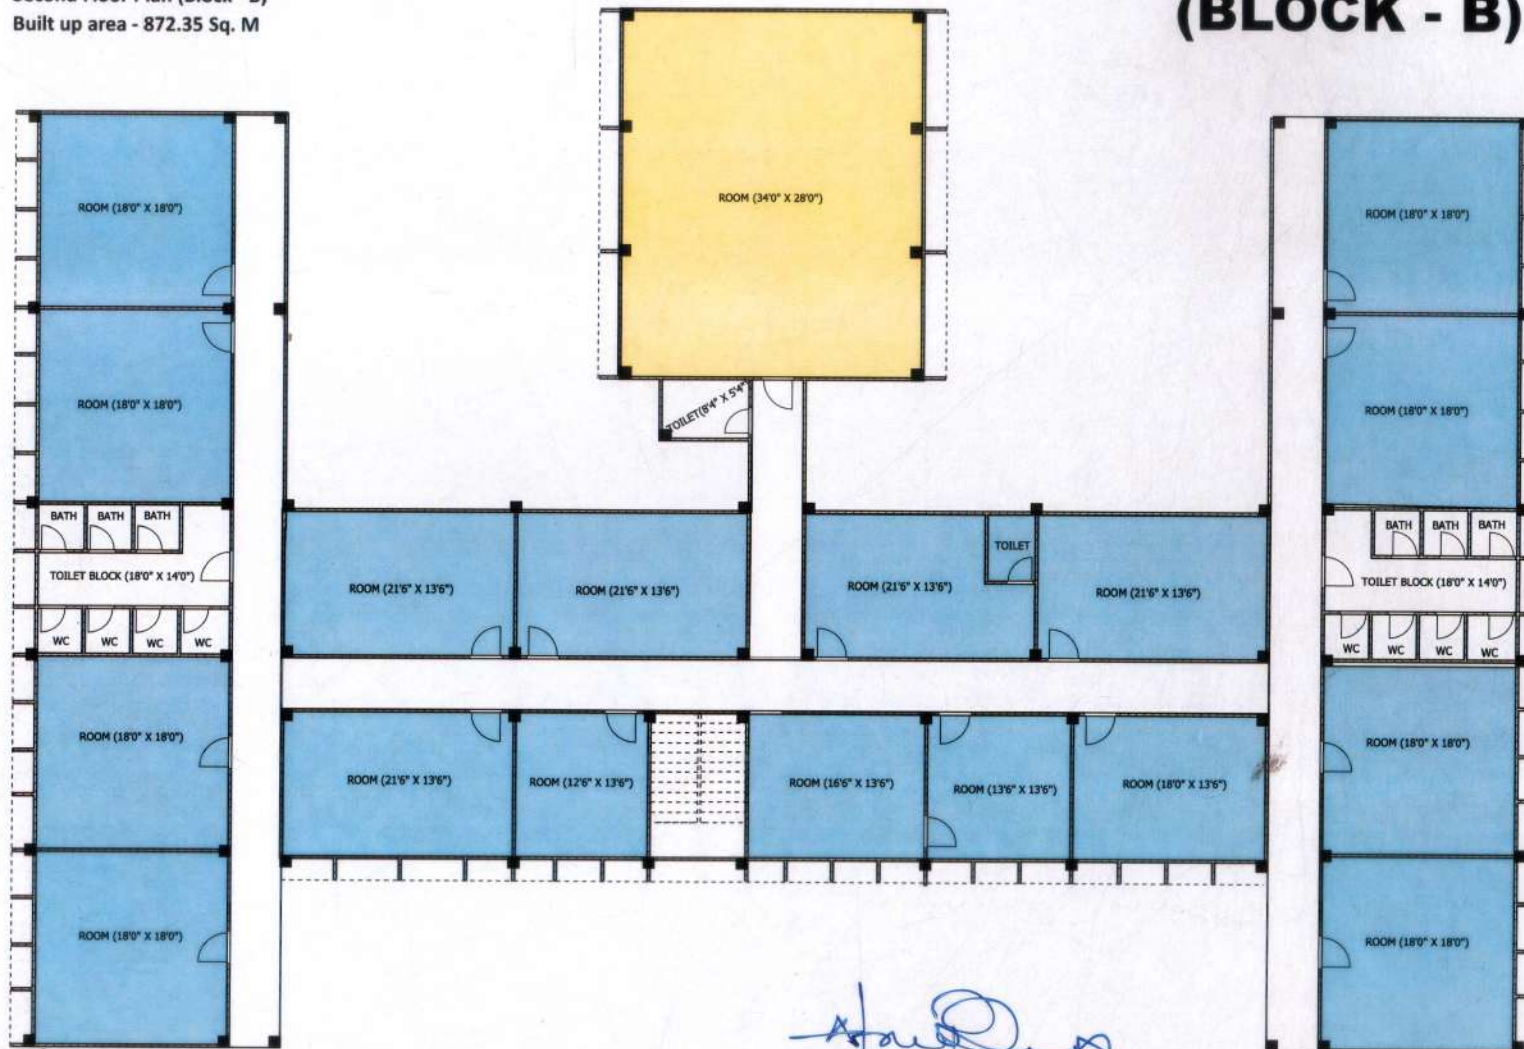

*Supphur*  
Asstt. Executive Engineer, PWD  
Hojai Building Sub Division  
Hojai 05/11/11

*Atanu Baruah*  
ATANU BARUAH, B. ARCH. A.I.I.A.  
REGD. ARCHITECH CA/90/13293.  
GUWAHATI, ASSAM.  
GMDAIRTP/95/ARCH-12/S. DT.31-08-09

Attested by  
*Jolly Saikia*  
Jolly Saikia  
Notary, Morigaon  
Dated 11/11/2010

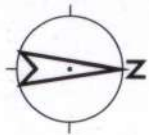

# NAZIR AJMAL MEMORIAL COLLEGE OF EDUCATION, HOJAI


Patta No. 82 and Dag No. 330

Revenue village Borpukhuri under Jugijan Mouza in the district of Nagaon, Assam.

Assam type floor Plan (Block - C)

Built up area - 375.31 Sq. M

## (BLOCK - C)

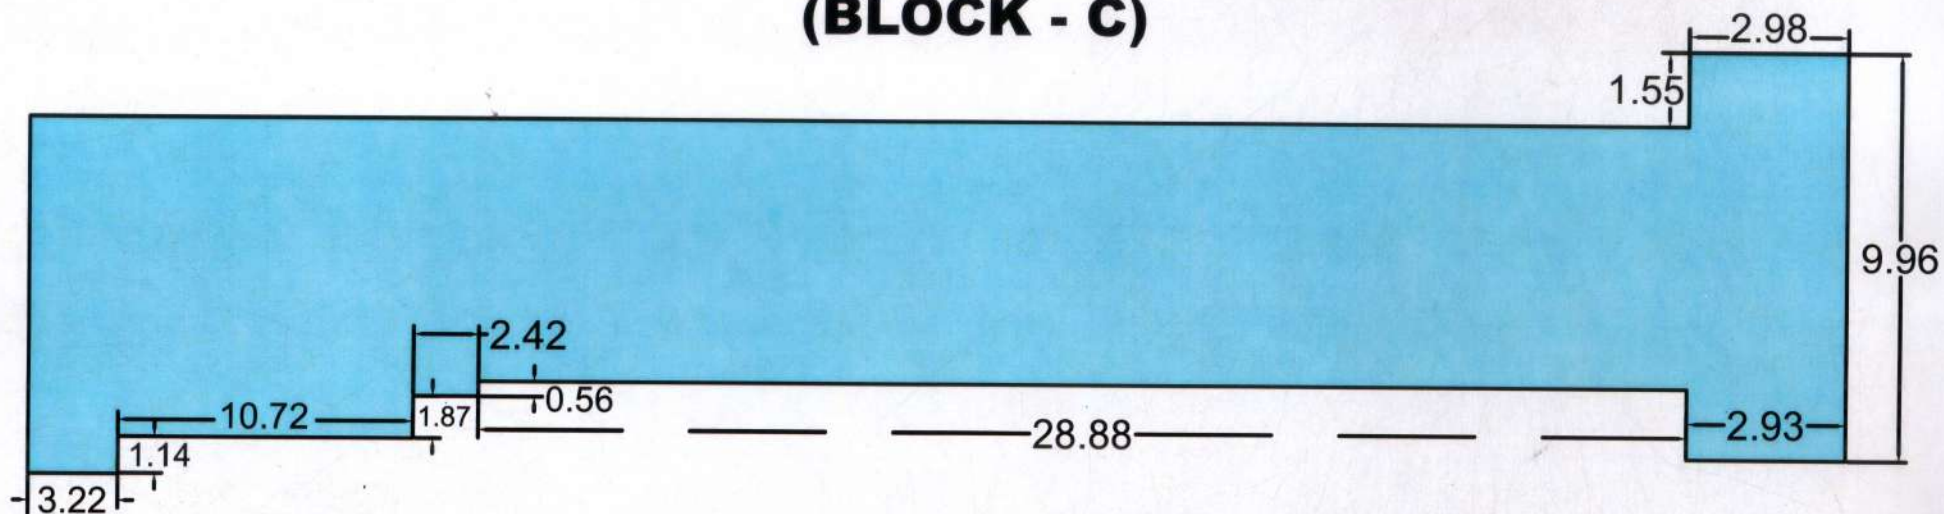

*[Signature]*  
Asstt. Executive Engineer, PWD  
Hojai Building Sub Division  
Hojai 05/11/11

*[Signature]*

ATONU BARUAH, B. ARCH. A.I.A.  
REGD. ARCHITECH CA/90/13285.  
GUWAHATI, ASSAM.  
GMDAIRTP/ISS/ARCH-12/5, DT.31-03-88

Attested by  
*[Signature]*  
Jolly Saikia  
Notary, Morigaon  
Dated 24.11.2020


[illegible]

# SITE PLAN

# OTHER ASSOCIATED BUILT UP STRUCTURES OF NAZIR AJMAL MEMORIAL COLLEGE OF EDUCATION, HOJAI

Patta No. 82 and Dag No. 330

Revenue village Borpukhuri under Jugijan Mouza in the district of Nagaon, Assam.

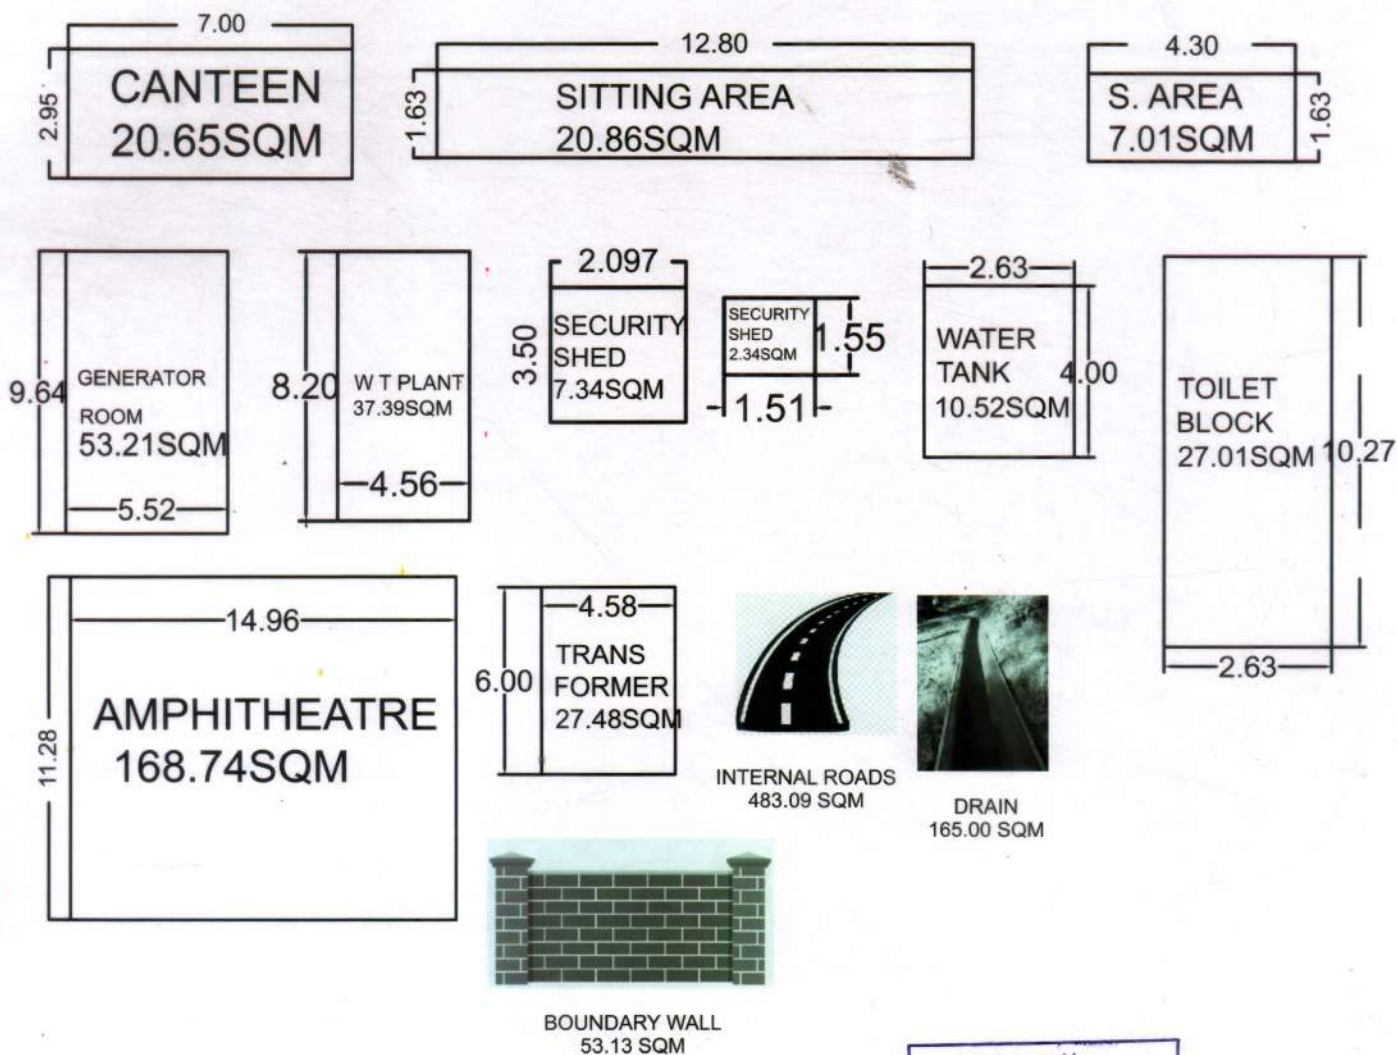

Attested by  
*Jolly Saikia*  
Jolly Saikia  
Notary, Morigaon  
Dated 21.5.2020

|                            |                                     |                    |
|----------------------------|-------------------------------------|--------------------|
| 1                          | CANTEEN                             | 20.65 SQM          |
| 2                          | SITTING AREA (20.86 SQM + 7.01 SQM) | 27.87 SQM          |
| 3                          | GENERATOR ROOM                      | 53.21 SQM          |
| 4                          | WATER TREATMENT PLANT               | 37.39 SQM          |
| 5                          | SECURITY SHED (7.34 SQM + 2.34 SQM) | 9.68 SQM           |
| 6                          | WATER TANK                          | 10.52 SQM          |
| 7                          | TOILET BLOCK                        | 27.01 SQM          |
| 8                          | AMPHITHEATRE                        | 168.74 SQM         |
| 9                          | TRANSFORMER SHED                    | 27.48 SQM          |
| 10                         | INTERNAL ROADS                      | 483.09 SQM         |
| 11                         | DRAIN                               | 165.00 SQM         |
| 12                         | BOUNDARY WALL                       | 53.13 SQM          |
| <b>TOTAL BUILT UP AREA</b> |                                     | <b>1083.77 SQM</b> |

**ATONU BARIJAH, B ARCH. A.I.A.**  
REGD. ARCHT. NO. CA/90/13293.  
GUWAHATI, ASSAM.  
GMDA/RTPI/95/KK/H-12/5. DT.31-03-88


*Luphink*  
Asstt. Executive Engineer, PWD  
Hojai Building Sub Division  
Hojai 05/11/11


**SUMMARY OF BUILT UP AREA OF  
NAZIR AJMAL MEMORIAL COLLEGE OF EDUCATION, HOJAI**

| SL. NO.                    | DETAILS                                                                                         | BUILT UP AREA IN SQM |
|----------------------------|-------------------------------------------------------------------------------------------------|----------------------|
| 1                          | <b>GROUND FLOOR :-</b><br>(BLOCK-A : 777.89 SQM + BLOCK-B : 1123.35 SQM + BLOCK-C : 375.31 SQM) | 2276.55 SQM          |
| 2                          | <b>FIRST FLOOR :-</b><br>(BLOCK-A : 802.58 SQM + BLOCK-B : 872.35 SQM)                          | 1674.93 SQM          |
| 3                          | <b>SECOND FLOOR :-</b><br>(BLOCK-A : 753.42 SQM + BLOCK-B : 872.35 SQM)                         | 1625.77 SQM          |
| 4                          | <b>CANTEEN</b>                                                                                  | 20.65 SQM            |
| 5                          | <b>SITTING AREA</b> (20.86 SQM + 7.01 SQM)                                                      | 27.87 SQM            |
| 6                          | <b>GENERATOR ROOM</b>                                                                           | 53.21 SQM            |
| 7                          | <b>WATER TREATMENT PLANT</b>                                                                    | 37.39 SQM            |
| 8                          | <b>SECURITY SHED</b> (7.34 SQM + 2.34 SQM)                                                      | 9.68 SQM             |
| 9                          | <b>WATER TANK</b>                                                                               | 10.52 SQM            |
| 10                         | <b>TOILET BLOCK</b>                                                                             | 27.01 SQM            |
| 11                         | <b>AMPHITHEATRE</b>                                                                             | 168.74 SQM           |
| 12                         | <b>TRANSFORMER SHED</b>                                                                         | 27.48 SQM            |
| 13                         | <b>INTERNAL ROADS</b>                                                                           | 483.09 SQM           |
| 14                         | <b>DRAIN</b>                                                                                    | 165.00 SQM           |
| 15                         | <b>BOUNDARY WALL</b>                                                                            | 53.13 SQM            |
| <b>TOTAL BUILT UP AREA</b> |                                                                                                 | <b>6661.02 SQM</b>   |

Patta No. 82  
Dag No. 330  
Land Area - 6624.54 SQM  
Built up area - 6661.02 SQM

Attested by

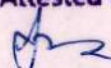  
Jolly Saikia  
Notary, Morigaon  
Dated 21.5.2020

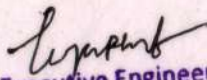  
Asstt. Executive Engineer, PWD  
Hojai Building Sub Division  
Hojai 05/11/11

  
ATONU BARUAH, B ARCH. A.I.A.  
REGD. ARCHITECT CA/90/13293.  
GEW 411877, ASSAM.  
GMDA/RTPI/351 ARCH-1215, DT.31-03-99